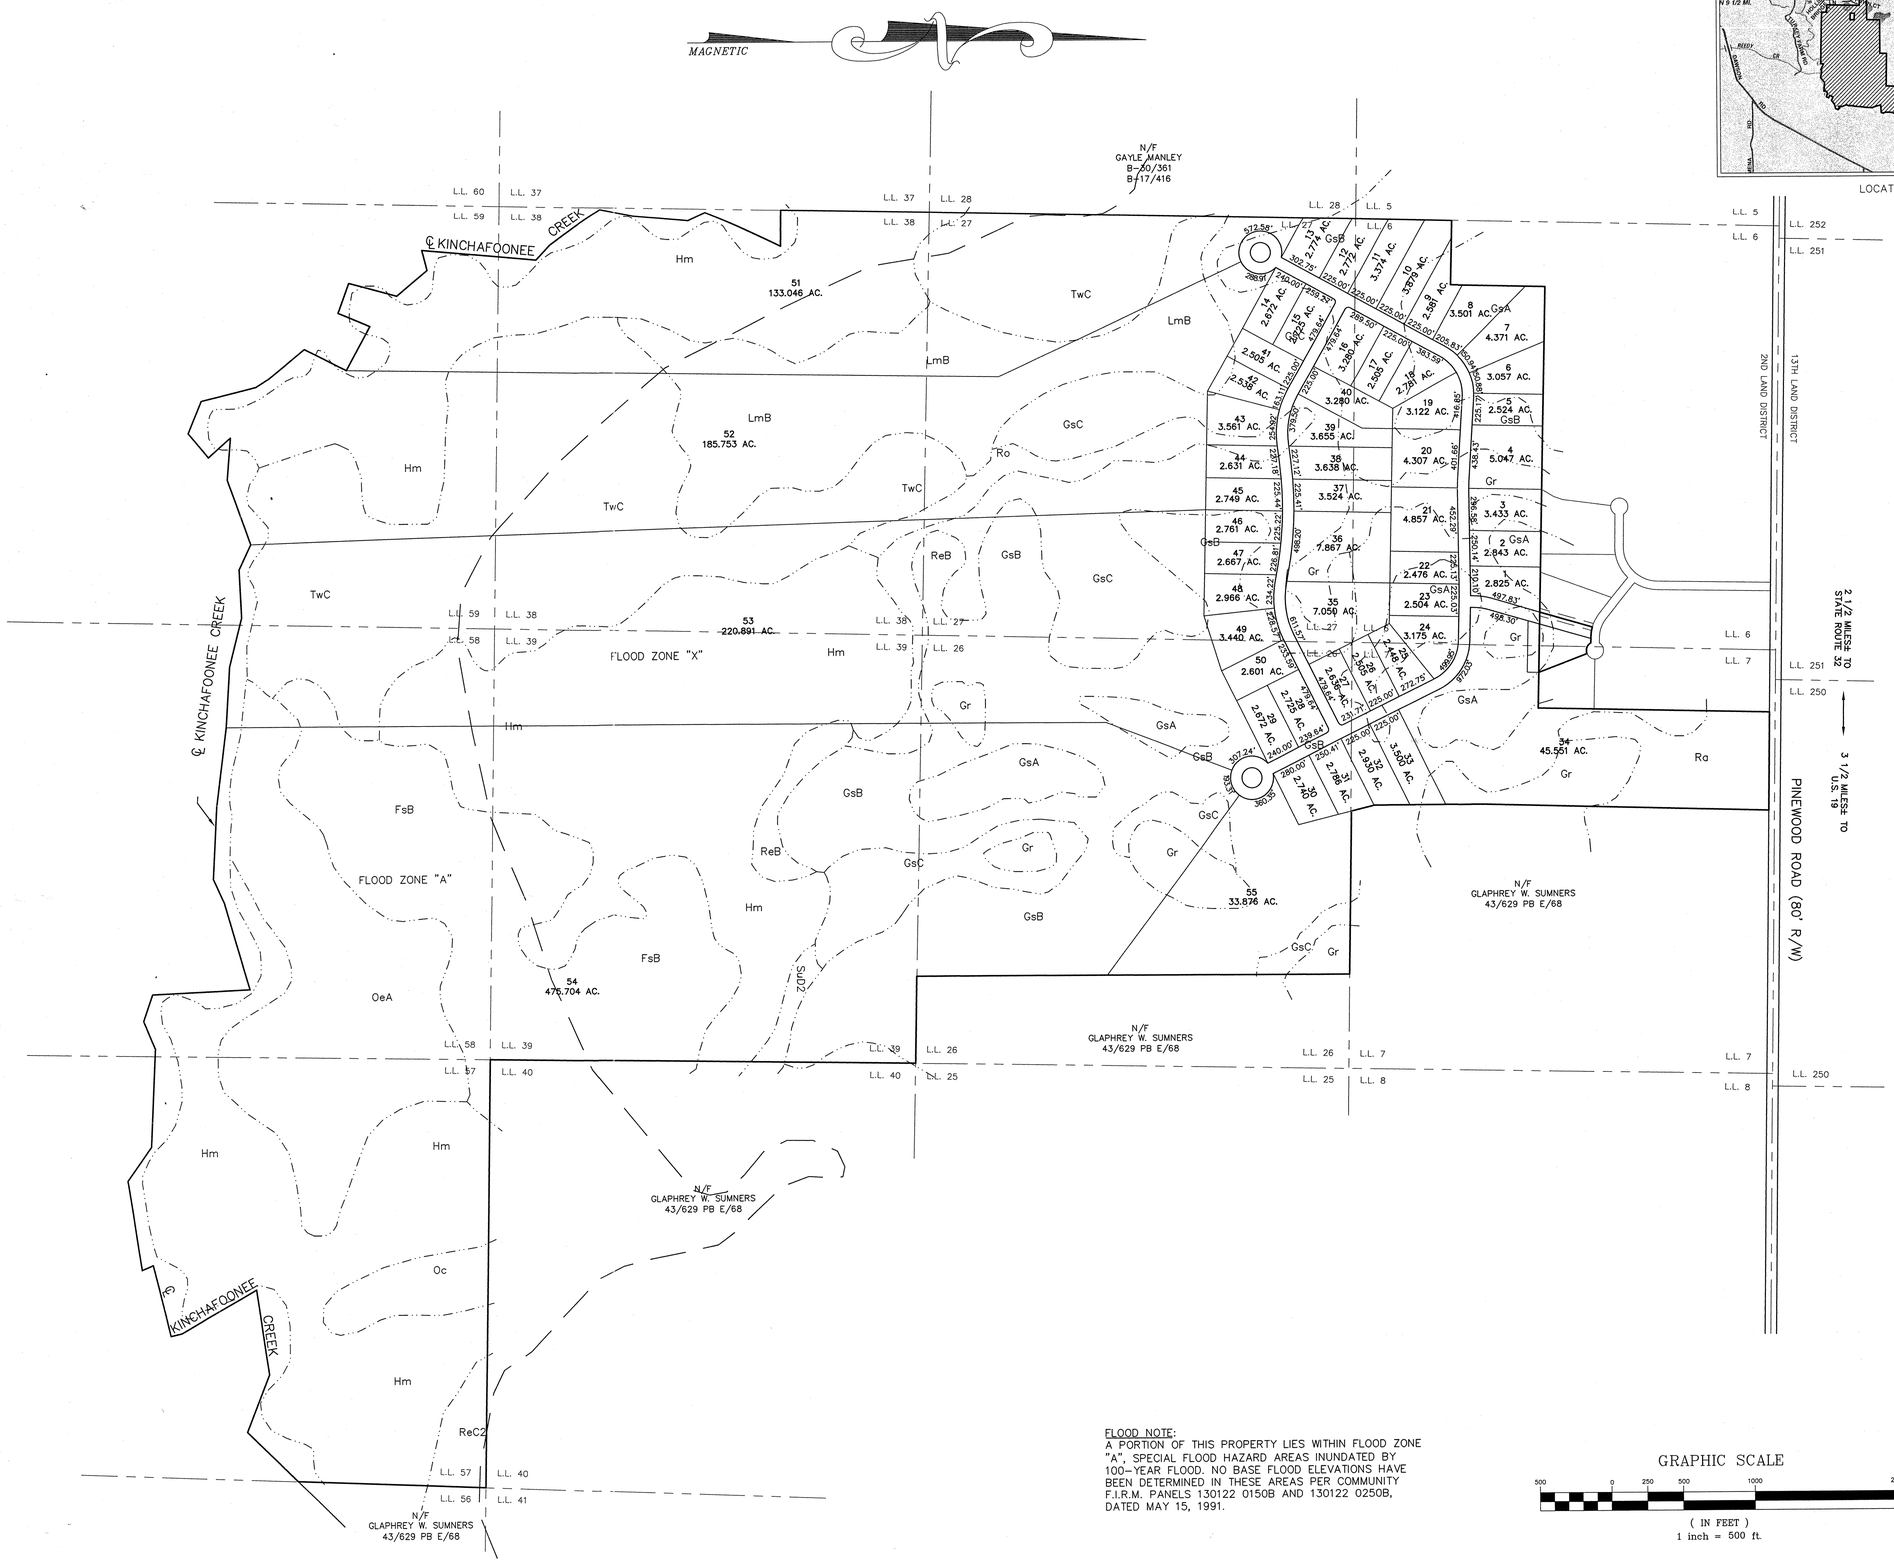

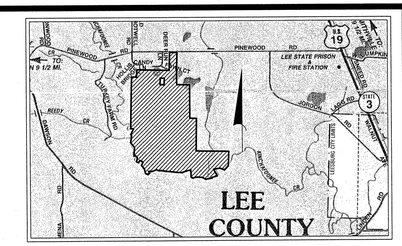

LOCATION MAP SCALE: 1" = 7700'±

FLOOD NOTE:
A PORTION OF THIS PROPERTY LIES WITHIN FLOOD ZONE "A", SPECIAL FLOOD HAZARD AREAS INUNDATED BY 100-YEAR FLOOD. NO BASE FLOOD ELEVATIONS HAVE BEEN DETERMINED IN THESE AREAS PER COMMUNITY F.I.R.M. PANELS 130122 0150B AND 130122 0250B, DATED MAY 15, 1991.

GRAPHIC SCALE
500 0 250 500 1000 2000
(IN FEET)
1 inch = 500 ft.

NO.	DATE	DESCRIPTION	SURVEY	DESIGN	DRAWN
1					
2					
3					
4					
5					
6					
7					
8					

REVISIONS

LANIER ENGINEERING INC.
CIVIL ENGINEERS • SURVEYORS
1504 W. THIRD AVENUE ALBANY, GEORGIA 31707
(229) 438-0522 FAX (229) 438-0921

SURVEY BY: SVV DESIGNED BY: DSN DRAWN BY: DWN

CONCEPTUAL LAYOUT NO. 4

GILL TRUST / FORRESTER

PART LAND LOTS 6, 7, 26, 27, 38, 39, 57, 58 & 59
SECOND LAND DISTRICT
LEE COUNTY, GEORGIA
SCALE: 1" = 500' AUGUST 28, 2008

JN: 07144

SHEET No. 1 OF NO.